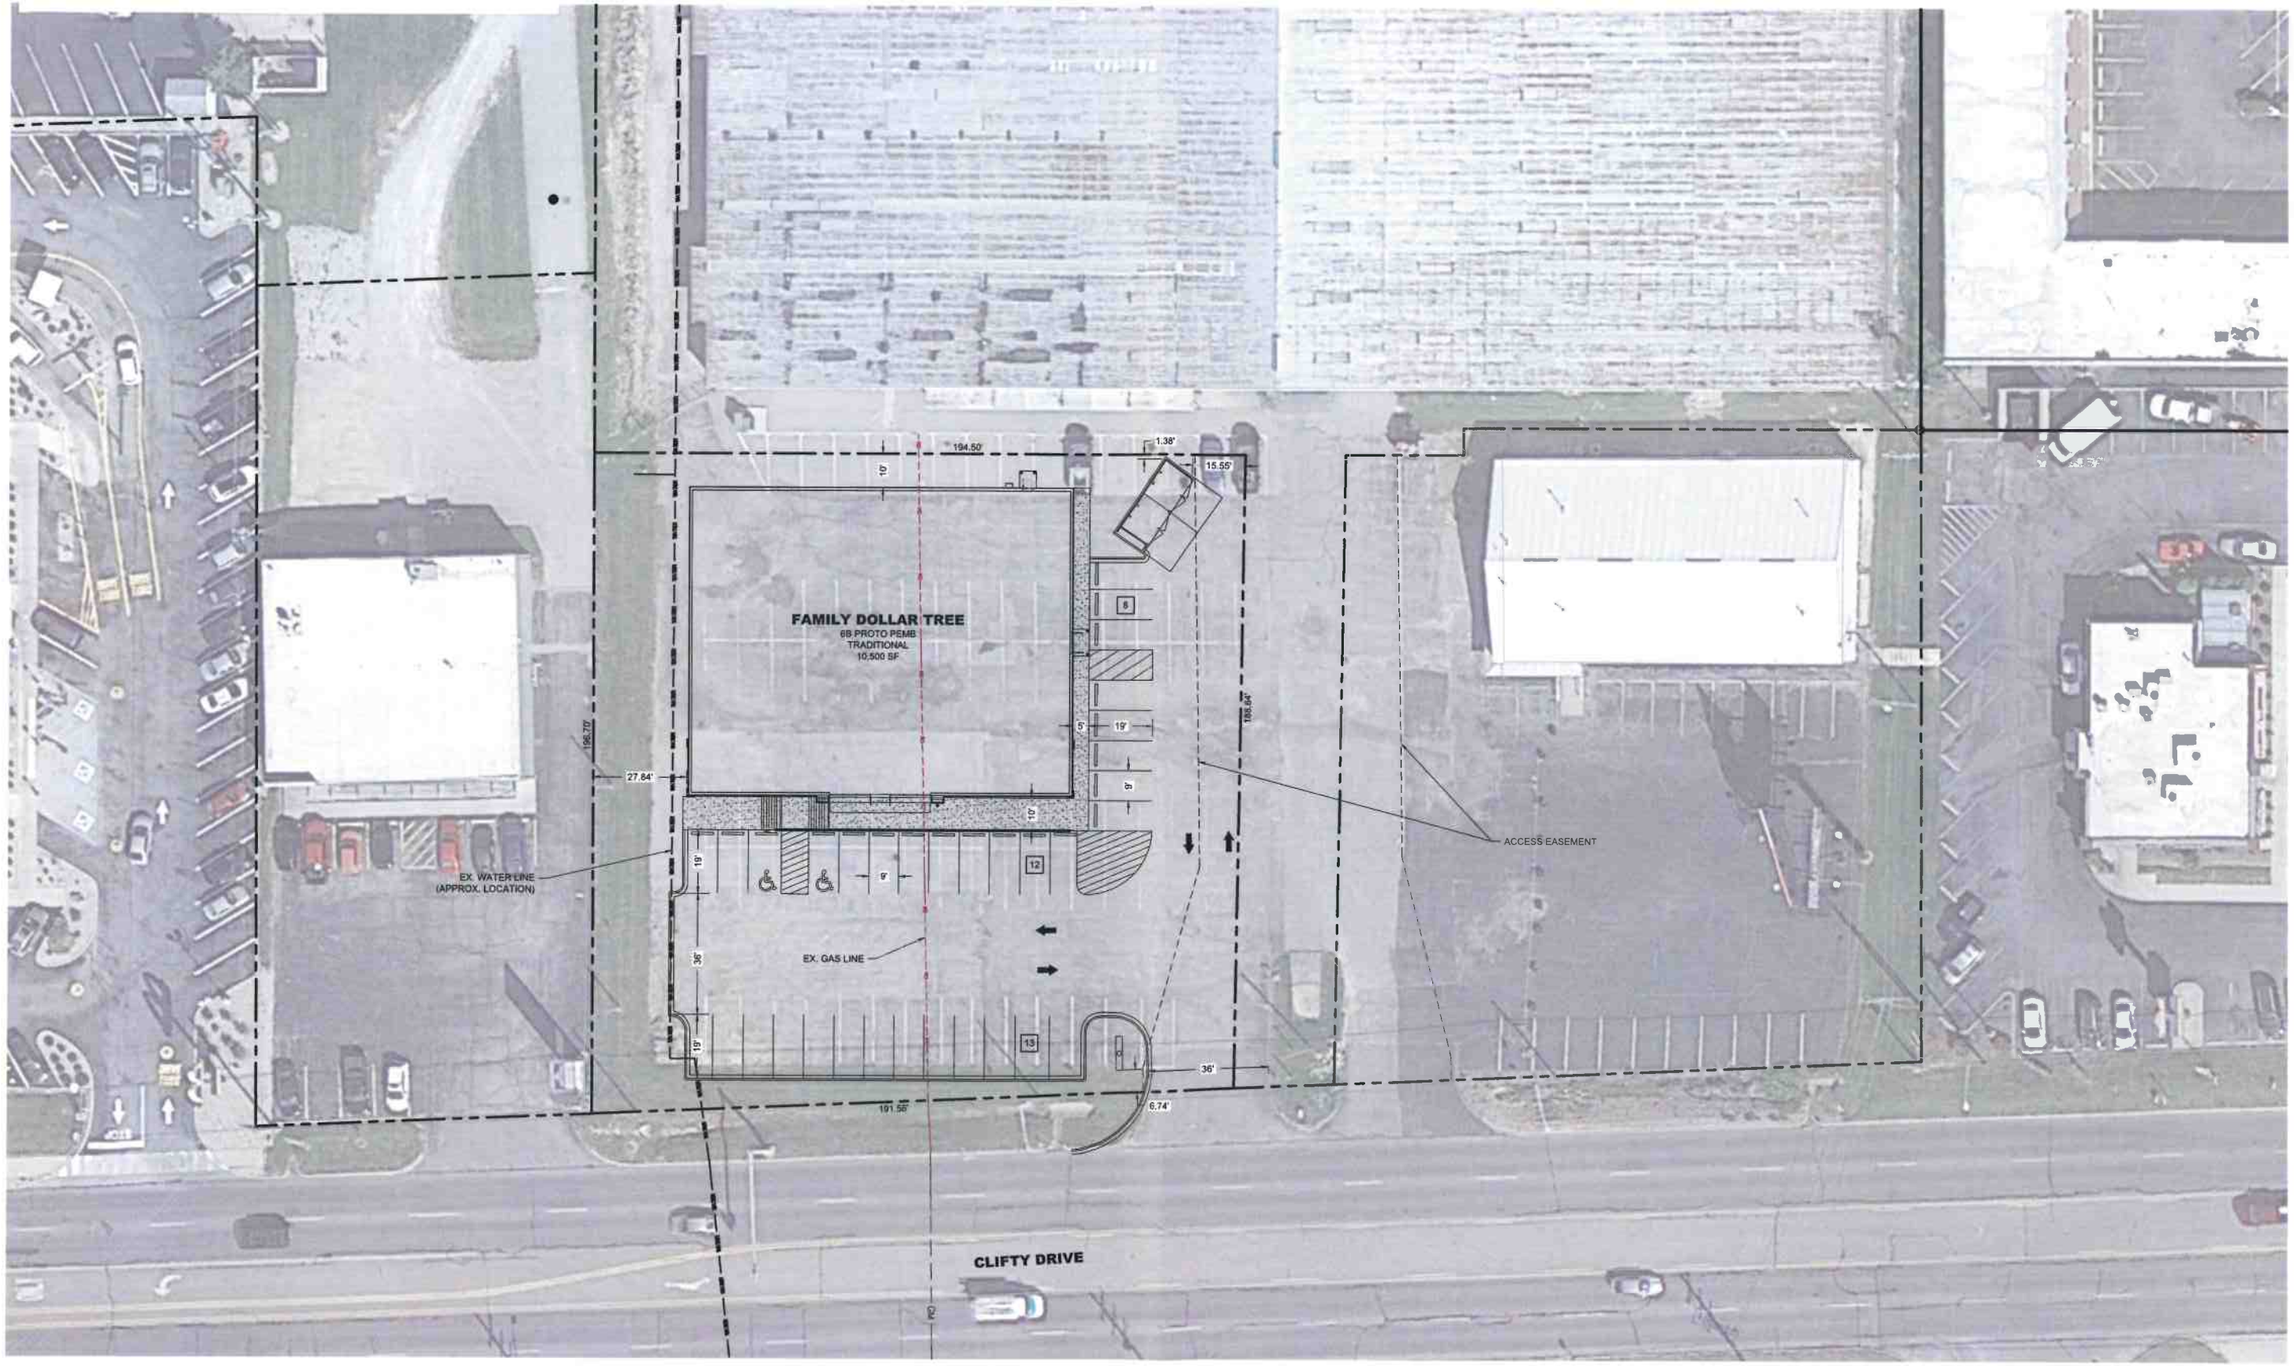

CAGE
CIVIL ENGINEERING

0 20' 40'
1" = 20' (HORIZONTAL)

FAMILY DOLLAR TREE - MADISON, WI
SITE FIT EXHIBIT
09/19/2023
SHEET 1 OF 1